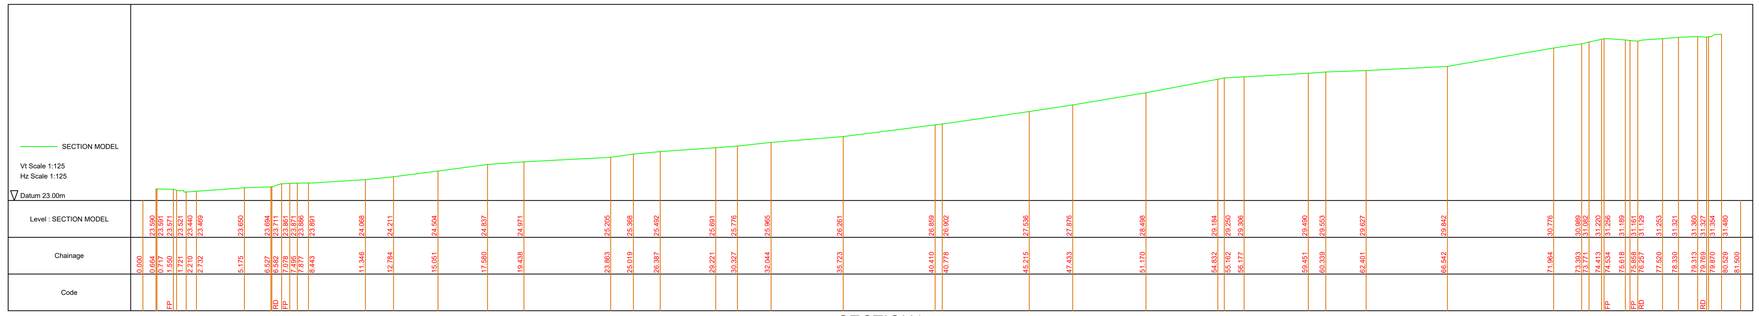

SECTION1

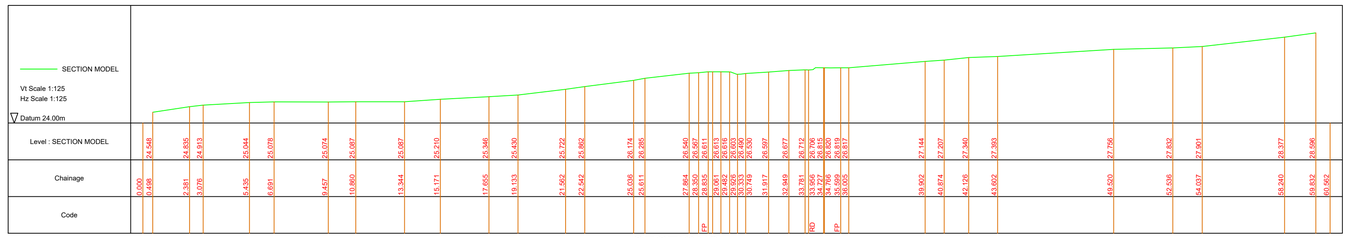

SECTION2

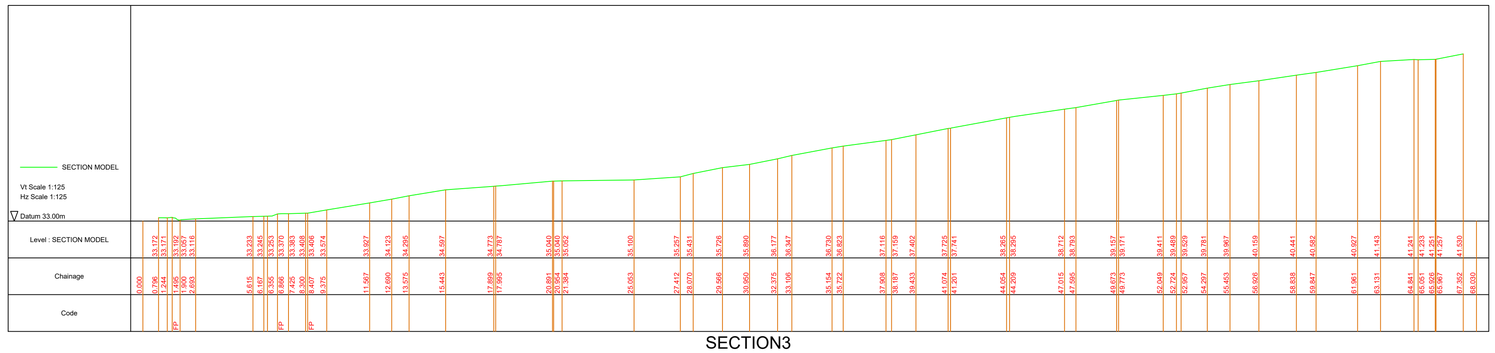

SECTION3

Key

- Road Edge/ Kerb Line
- Building Outline
- Footpath
- Overhead Electricity
- Overhead Telecoms
- Overhead Wires
- Drainage Channel
- Contour Minor
- Contour Major
- Wall
- Gate

	Manhole Cover	BI	Traffic Bollard
CE	Chamber Extents	BL	Bollard
EC	Electricity Cabinet	BT	Telecom Inspection Cover
BT	Telecoms Cabinet	CATV	Cable Television Cover
	Heavy Reinforcing Mesh	Conc.	Concrete
	Unable To Survey	CPS	Concrete Paving Slabs
RWP	Rain Water Pipe	ER	Earth Rod
SVP	Soil Vent Pipe	FB	Flower Bed
EP	Electricity Pole	FS	Flag Staff
TP	Telegraph Pole	GP	Gate Post
B/RW	Brick Retaining Wall	GV	Gas Valve
BB	Belisha Beacon	HY	Fire Hydrant
BU	Bush Or Shrub	IC	Inspection Cover
CB	Close Boarded Fence	JB	Junction Box
CWS	Combined Water Sewer	LP	Lamp Post
C/RW	Concrete Retaining Wall	MH	Manhole
CL	Cover Level	MK	Marker Post
CB	Closeboarded Fence	NP	Street Name Plate
DR	Drain	OSBM	Ordnance Survey Bench Mark
FH	Fire Hydrant	PB	Royal Mail Post Box
FWS	Foul Water Sewer	PO	Post
GV	Gas Valve	RE	Rodding Eye
G	Gully	RS	Road Sign
G/W	Gabion Wall	RW	Retaining Wall
H/R	Metal Handrail	SP	Sign Post
HM	Window Soffit	SPS	Stone Paving Slabs
ID	Invert Depth	Stn	Survey Control Station
IL	Invert Level	SV	Water Stop Valve
IR	Metal Railings	SH	Window Sill
KO	Kerb Outlet	SL	Soffit Level
LP	Lamppost	SY	Stay Wire
OB	Open Boarded Fence	TCB	Telephone Call Box
PO	Post	THL	Threashold Level
PA	Paling	VP	Vent Pipe
RE	Rodding Eye	W	Water Level
RW	Retaining wall (general)	CP/CL	Concrete Post/Chainlink Fence
RSJ	Rolled Steel Joist	CP/CP	Concrete Post/Panel Fence
SV	Stop Valve	CP/W	Concrete Post/Wire Fence
S/RW	Stone Retaining Wall	MP/CL	Metal Post/Chainlink Fence
SWS	Storm Water Sewer	MP/CH	Metal Post/Chain Fence
U/TL	Unable To Lift	MP/MM	
WLAP	Wood Lap Fence	WP/BW	Wood Post/Barbed Wire Fence
WM	Water Meter	WP/WR	Wood Post/Wooden Rail Fence
Ø	Pipe Diameter (mm)	WP/W	Wood Post/Wire Mesh Fence

Notes

Station Co-ordinates

STN	Eastings	Northings	Elevations
SD1	354682.8643	178200.6466	35.9734
SD2	354651.0459	178174.0129	36.2118
SD3	354662.8129	178234.5010	32.5541
SD4	354673.8715	178256.8387	31.5238
SD5	354686.9164	178278.6689	29.8026
SD6	354674.9222	178332.5593	24.9464
SD7	354649.5263	178322.8108	25.2220
SD8	354617.0231	178280.3128	26.1596
SD9	354581.3346	178238.1887	26.9426
SD10	354630.4253	178196.6528	33.1050
SD11	354701.1985	178324.4656	25.6364
SD12	354623.4169	178317.7942	24.6554
SD13	354561.5970	178224.6610	27.1060

Site Layout

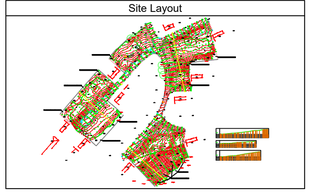

Safedigging ...It matters!

Unit 24
Worle Industrial Estate
Coker Road
Weston Super Mare
North Somerset
BS22 6BX

Tel: 0800 689 5315
Fax: 0800 689 5316
email: info@safedigging.com
Web: www.safedigging.com

Client

EXAMPLE DRAWING

Job Details	EXAMPLE DRAWING		
Survey Level		Survey Date	
SECTION DRAWING			
Revision History			
Revision	Date	Changes	
01		MASTER DRAWING	
Scale:	1:125 @ A1	Sheet No:	
Surveyor:		Drawn By:	
Checked:		Approved:	
Job Number	Drawing Number		Revision
			01

© Copyright Safe Digging Ltd.